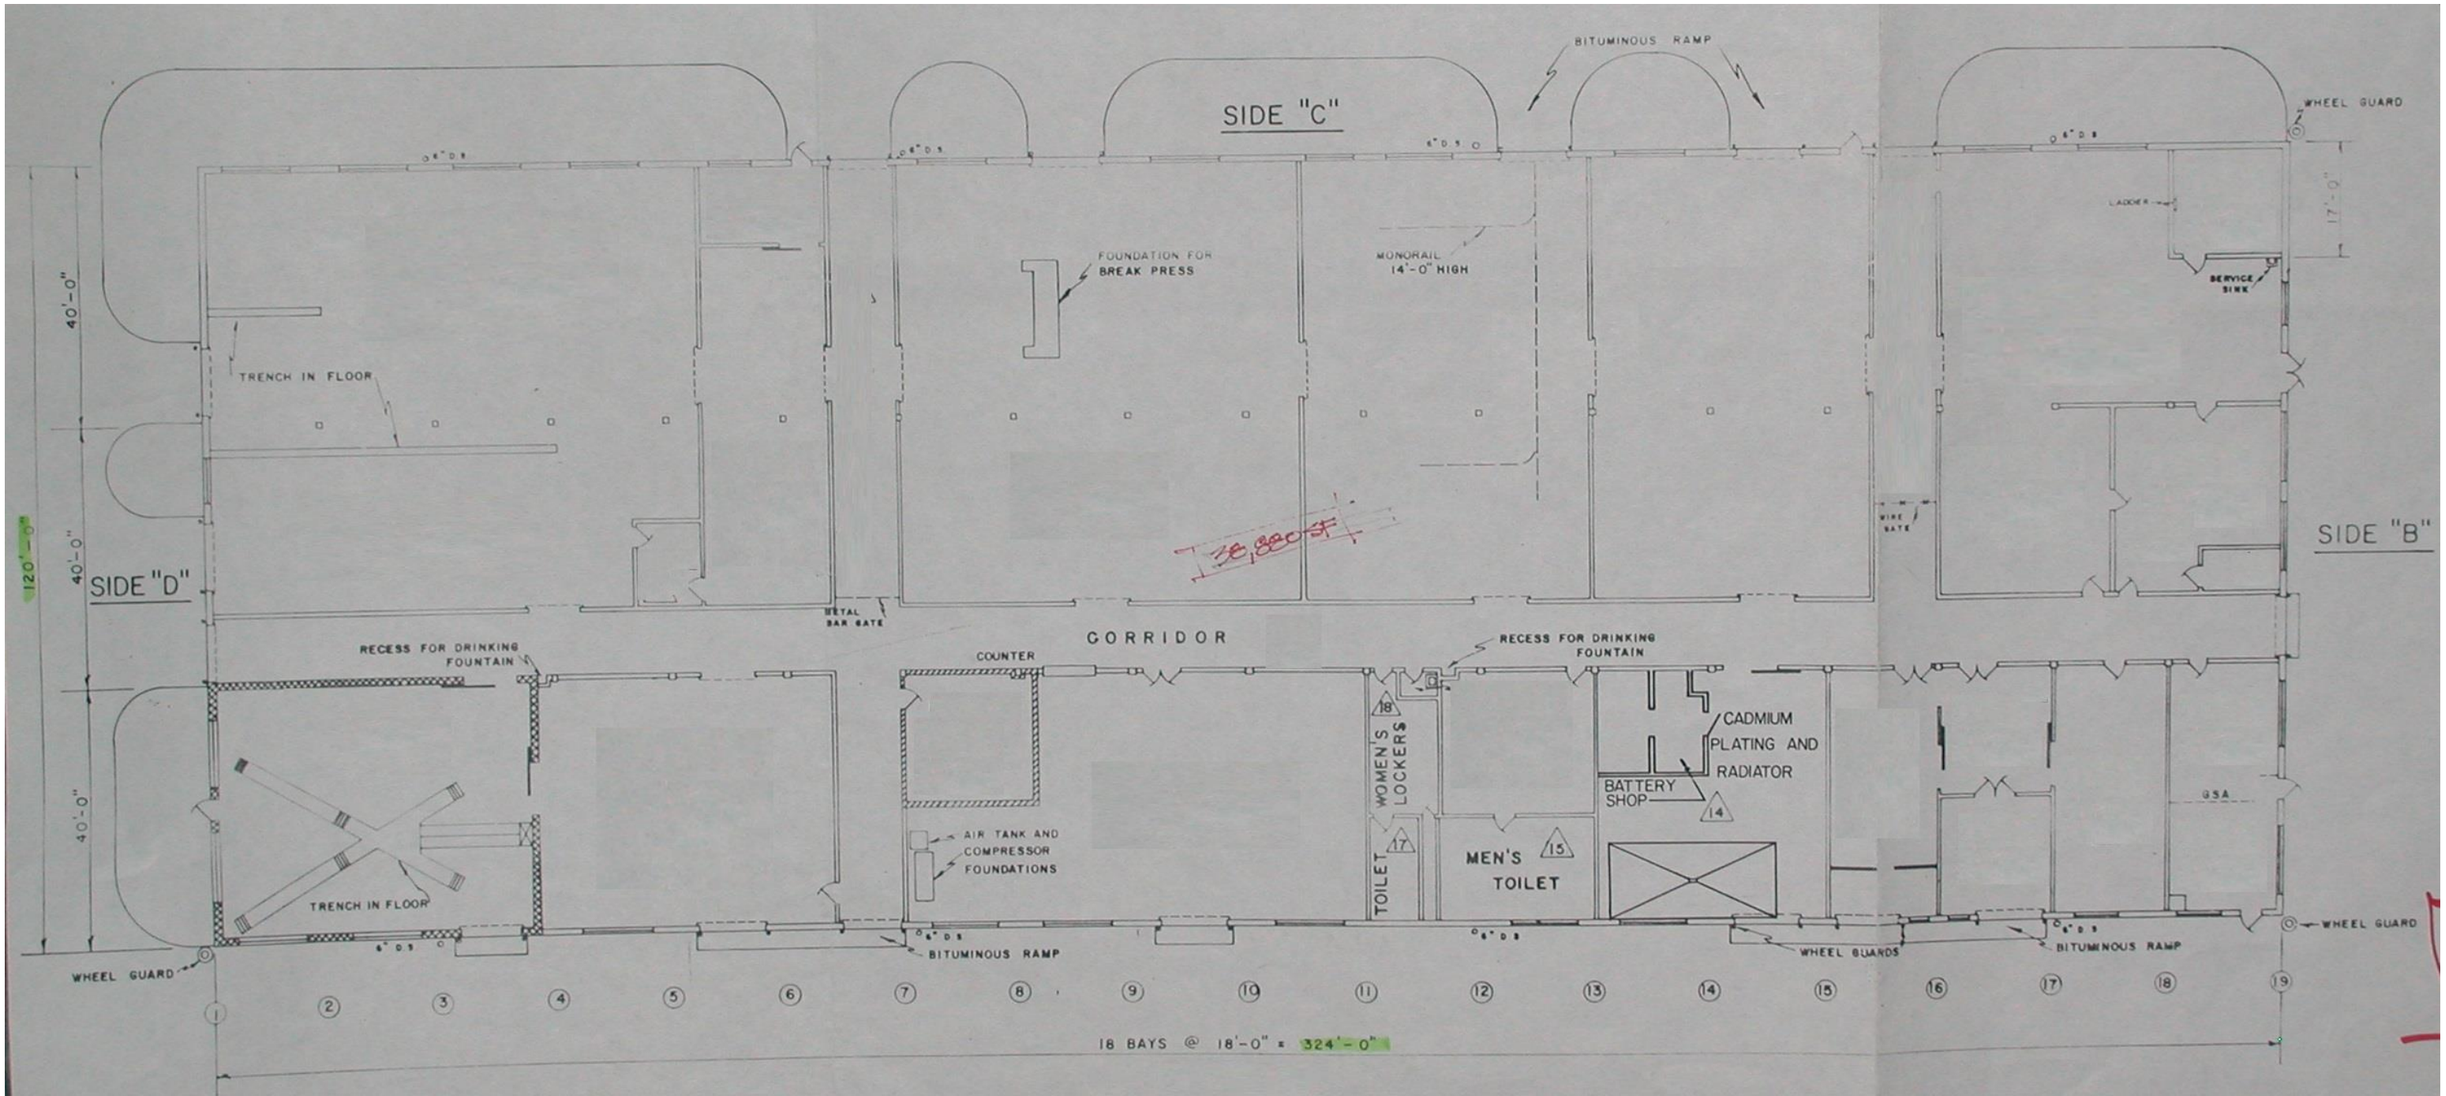
SIDE "C"
BITUMINOUS RAMP
WHEEL GUARD
FOUNDATION FOR BREAK PRESS
MONORAIL 14'-0" HIGH
LADDER
SERVICE SINK
17'-0"
40'-0"
40'-0"
40'-0"
120'-0"
TRENCH IN FLOOR
SIDE "D"
SIDE "B"
WIRE GATE
METAL BAR GATE
CORRIDOR
RECESS FOR DRINKING FOUNTAIN
COUNTER
RECESS FOR DRINKING FOUNTAIN
WOMEN'S LOCKERS
18
CADMIUM PLATING AND RADIATOR
BATTERY SHOP
14
GSA
AIR TANK AND COMPRESSOR FOUNDATIONS
TOILET
17
MEN'S TOILET
15
TRENCH IN FLOOR
WHEEL GUARD
BITUMINOUS RAMP
WHEEL GUARDS
BITUMINOUS RAMP
WHEEL GUARD
1 2 3 4 5 6 7 8 9 10 11 12 13 14 15 16 17 18 19
18 BAYS @ 18'-0" = 324'-0"

—FLOOR PLAN—